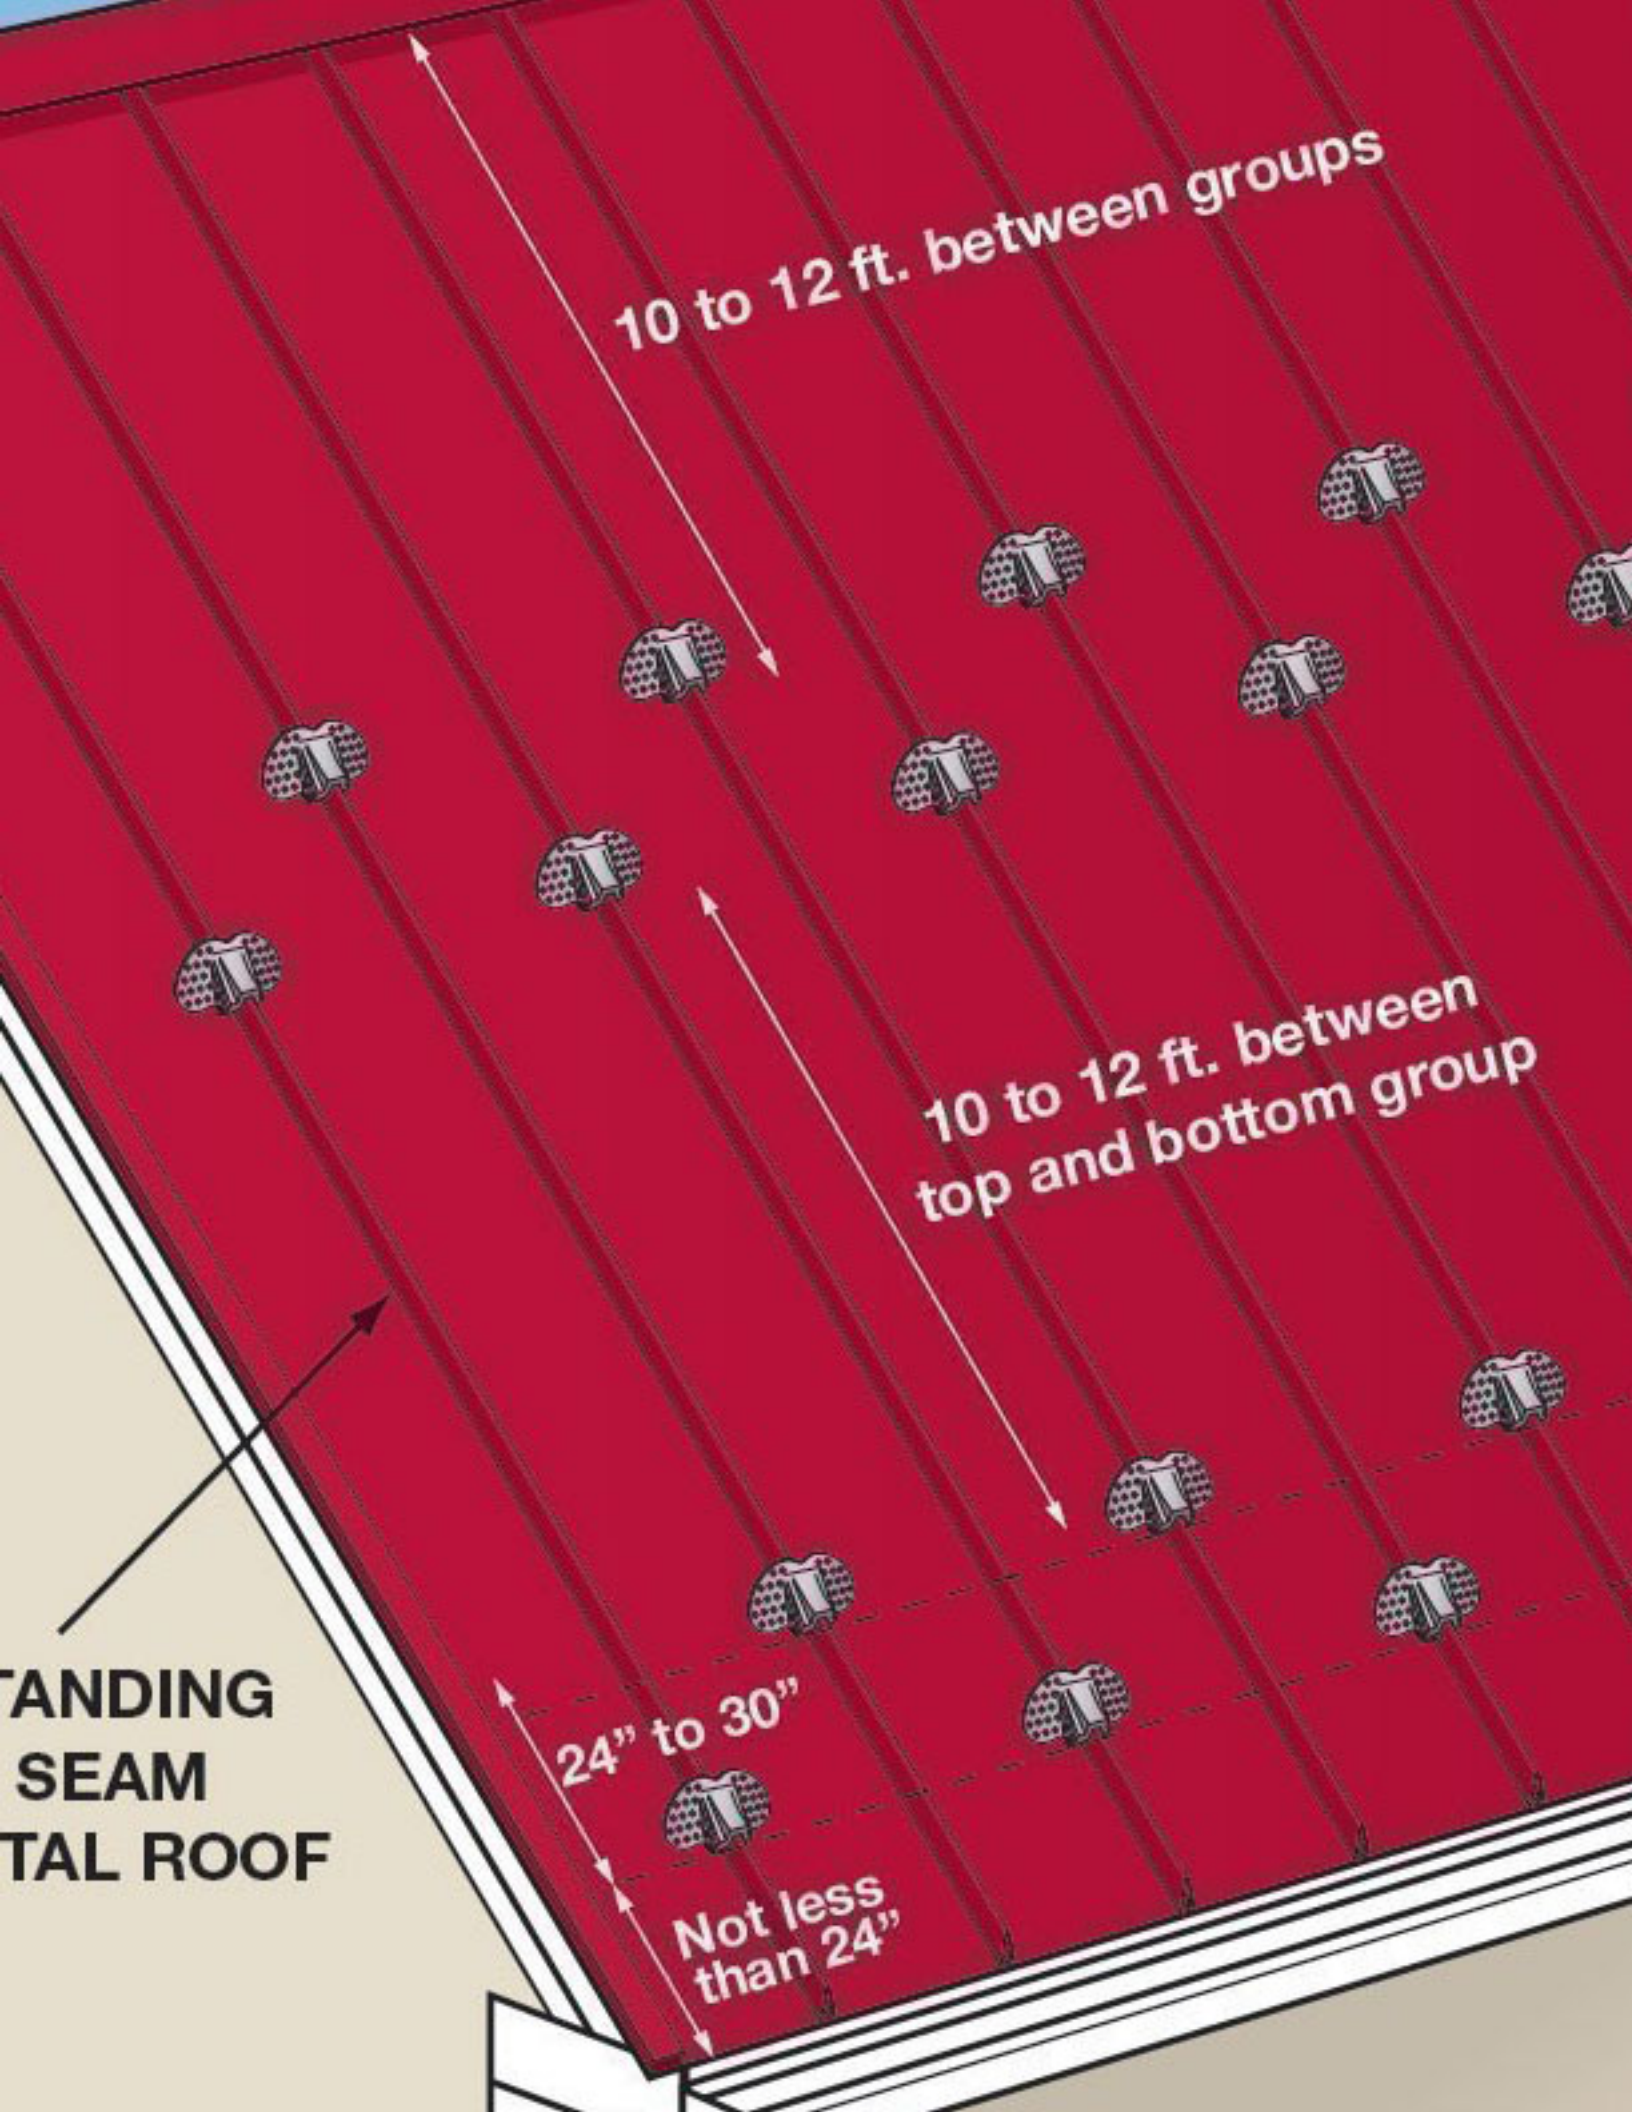
10 to 12 ft. between groups
10 to 12 ft. between top and bottom group
24" to 30"
Not less than 24"
TANDING SEAM TAL ROOF